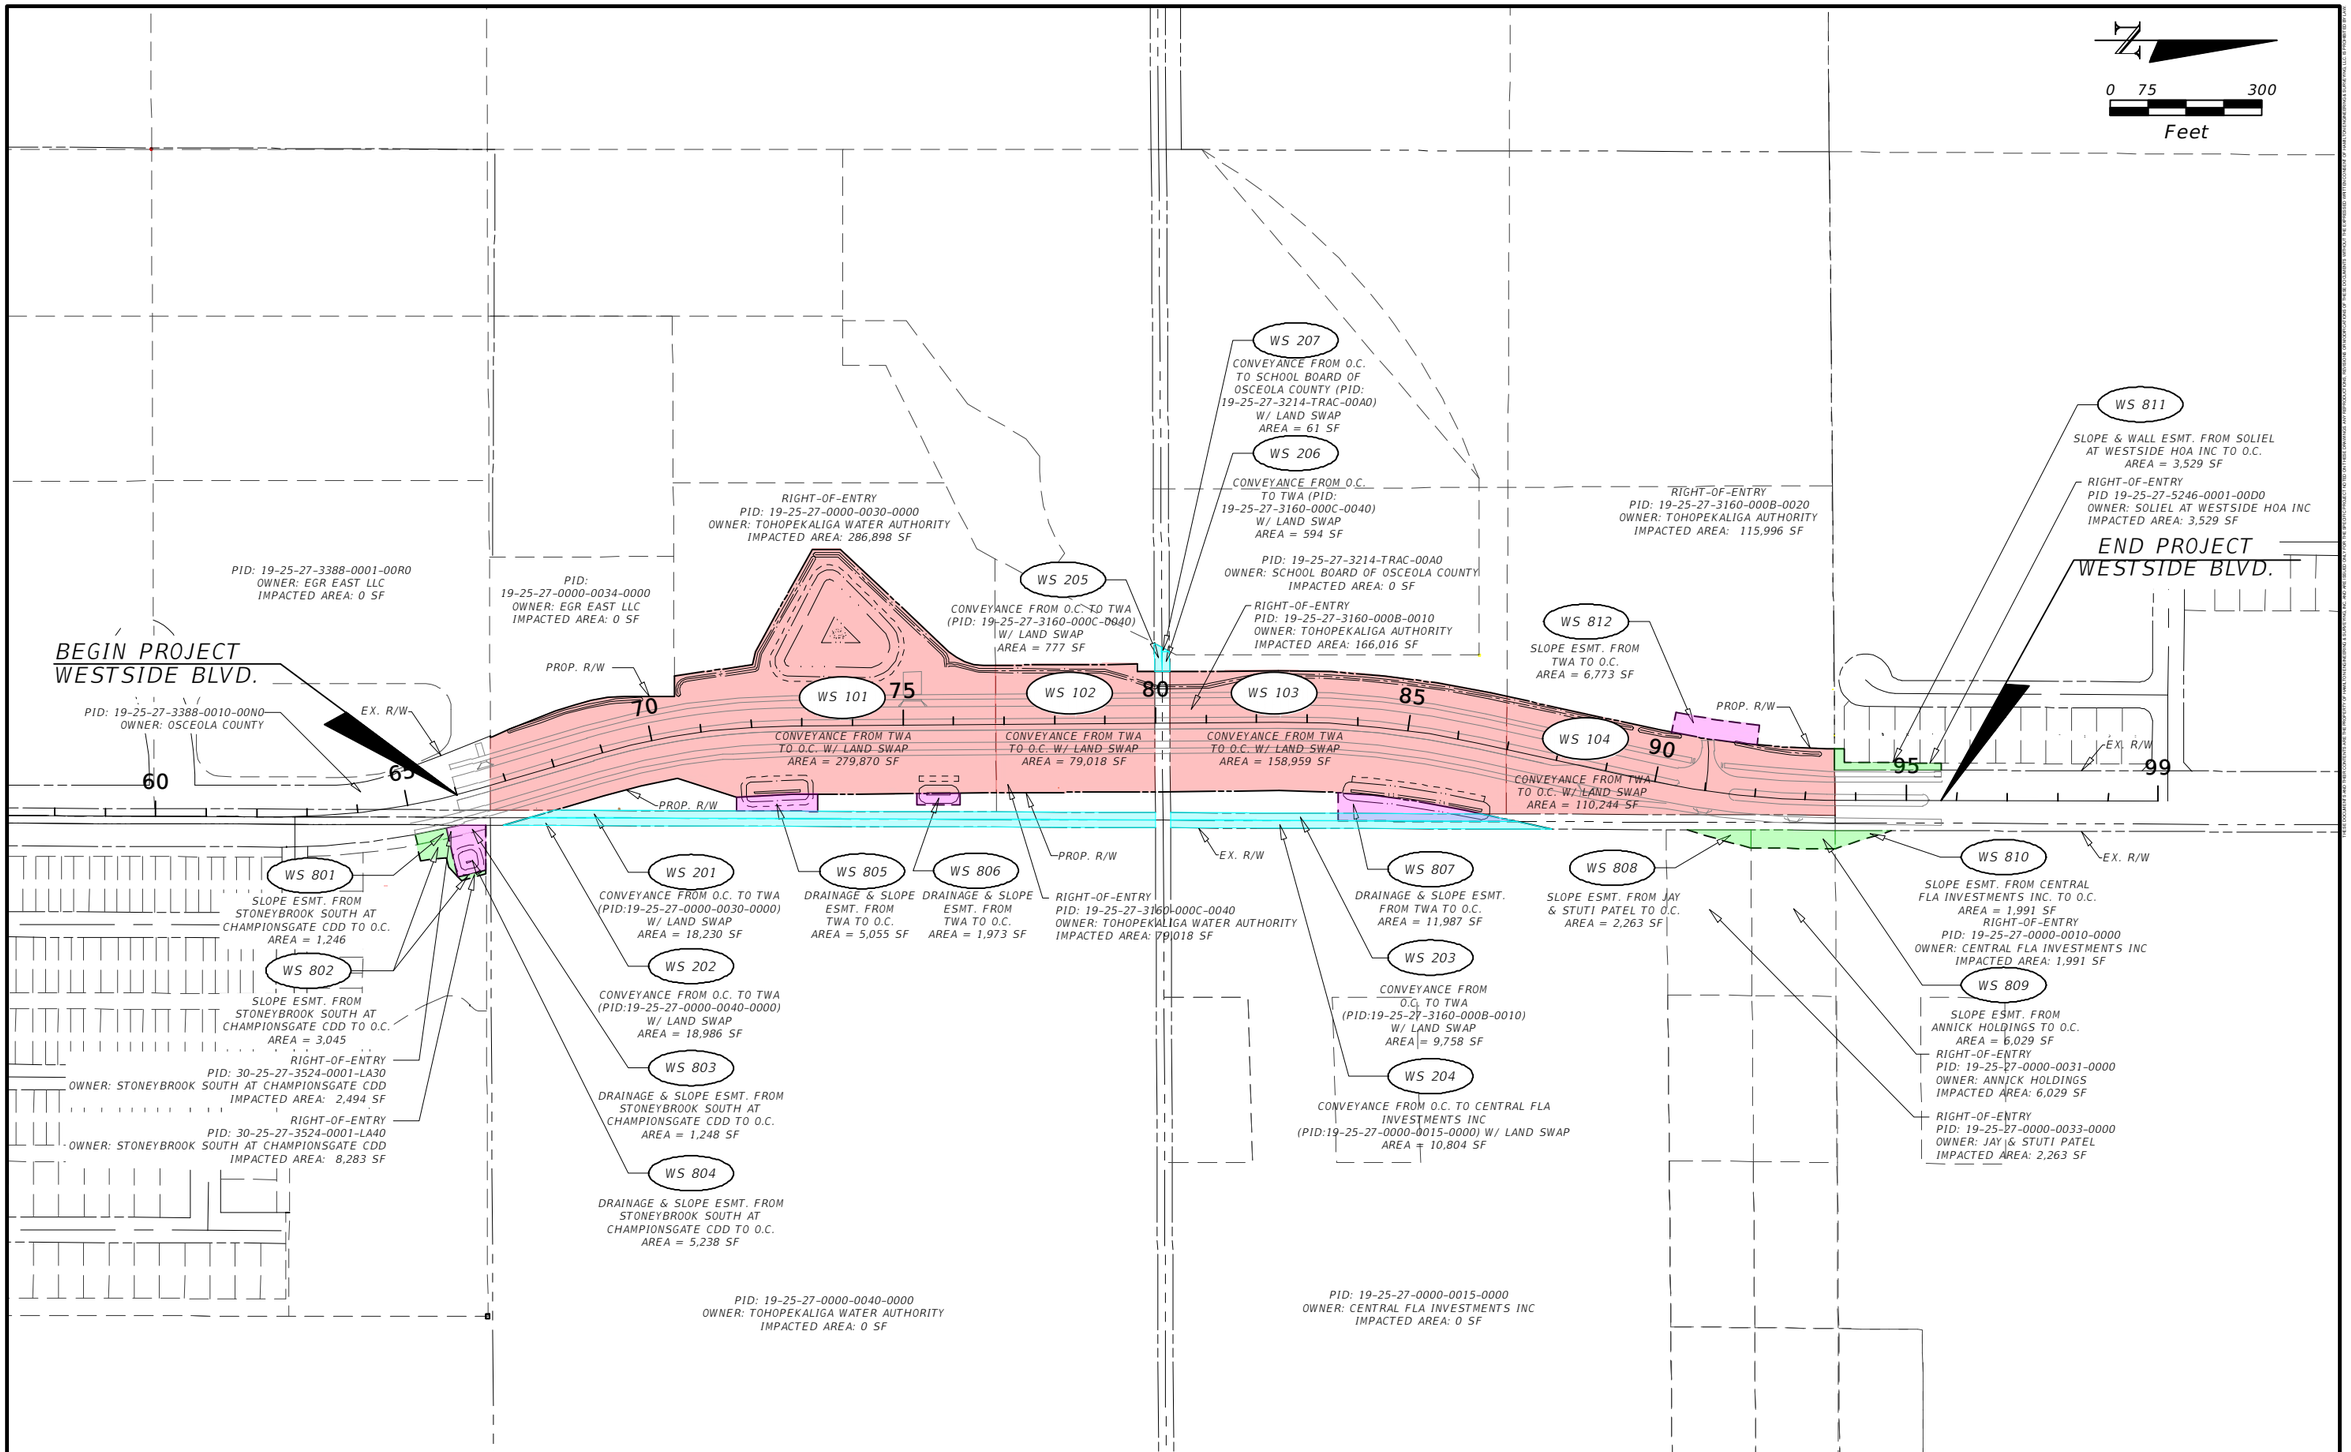

REVISIONS			
DATE	DESCRIPTION	DATE	DESCRIPTION

DAVID A. REID, P.E.
P.E. LICENSE NUMBER 38794
HAMILTON ENGINEERING & SURVEYING, LLC
431 E. HORATIO AVE., SUITE 260
ORLANDO, FL 32751
(407) 629-8330 EXT 150

OSCEOLA COUNTY

OSCEOLA COUNTY
TRANSPORTATION AND TRANSIT DEPARTMENT

WESTSIDE BLVD. RIGHT OF WAY EXHIBIT

SHEET NO.
62